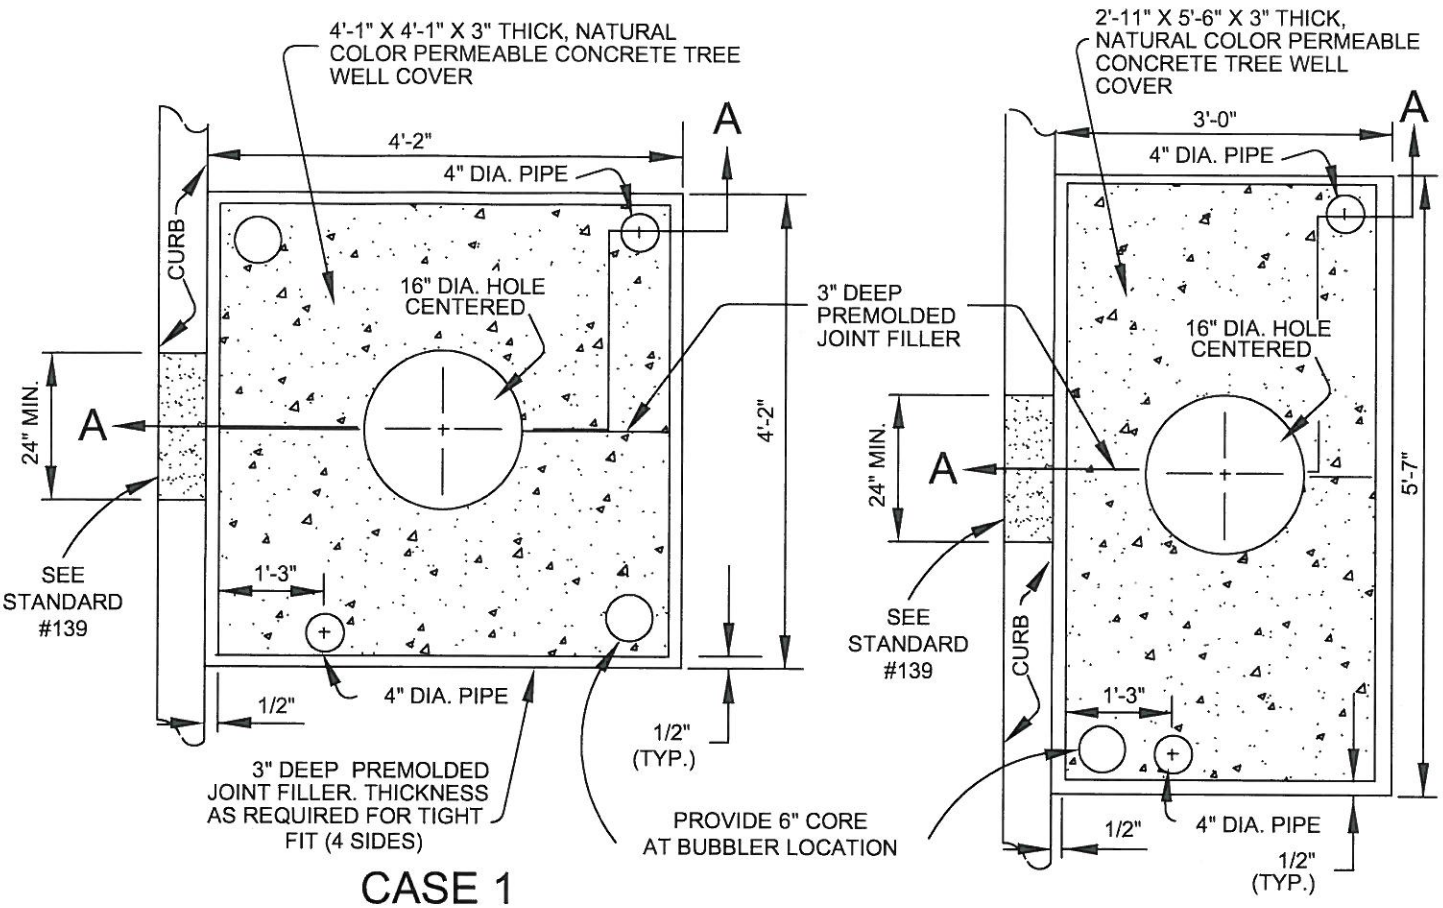

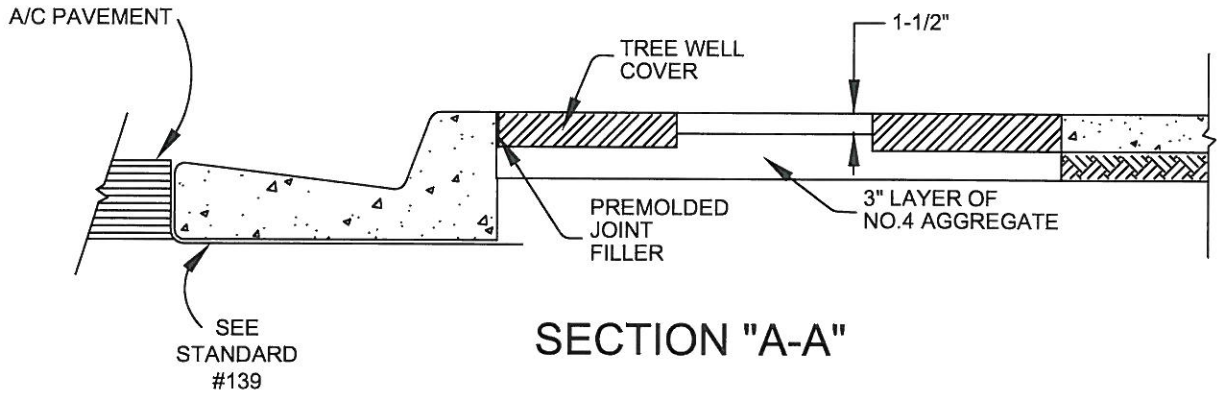

REVISIONS:		
NO.	DATE	APPRV'D
1	2/8/11	KF

APPROVED BY: 11-23-09

CITY ENGINEER DATE

KIP D. FIELD

RCE NO. 45679 EXP. DATE 12-31-10

CITY OF CORONA

TREE WELL: TYPE 1

STANDARD PLAN NUMBER: **701** SHT 1 OF 1